



Cook County, Illinois

E½ NW¼ Section 8 - 40 - 13


JEFFERSON

2025 Tax Map

Page 1308D

40-13-8D

© 2025 Cook County, Illinois

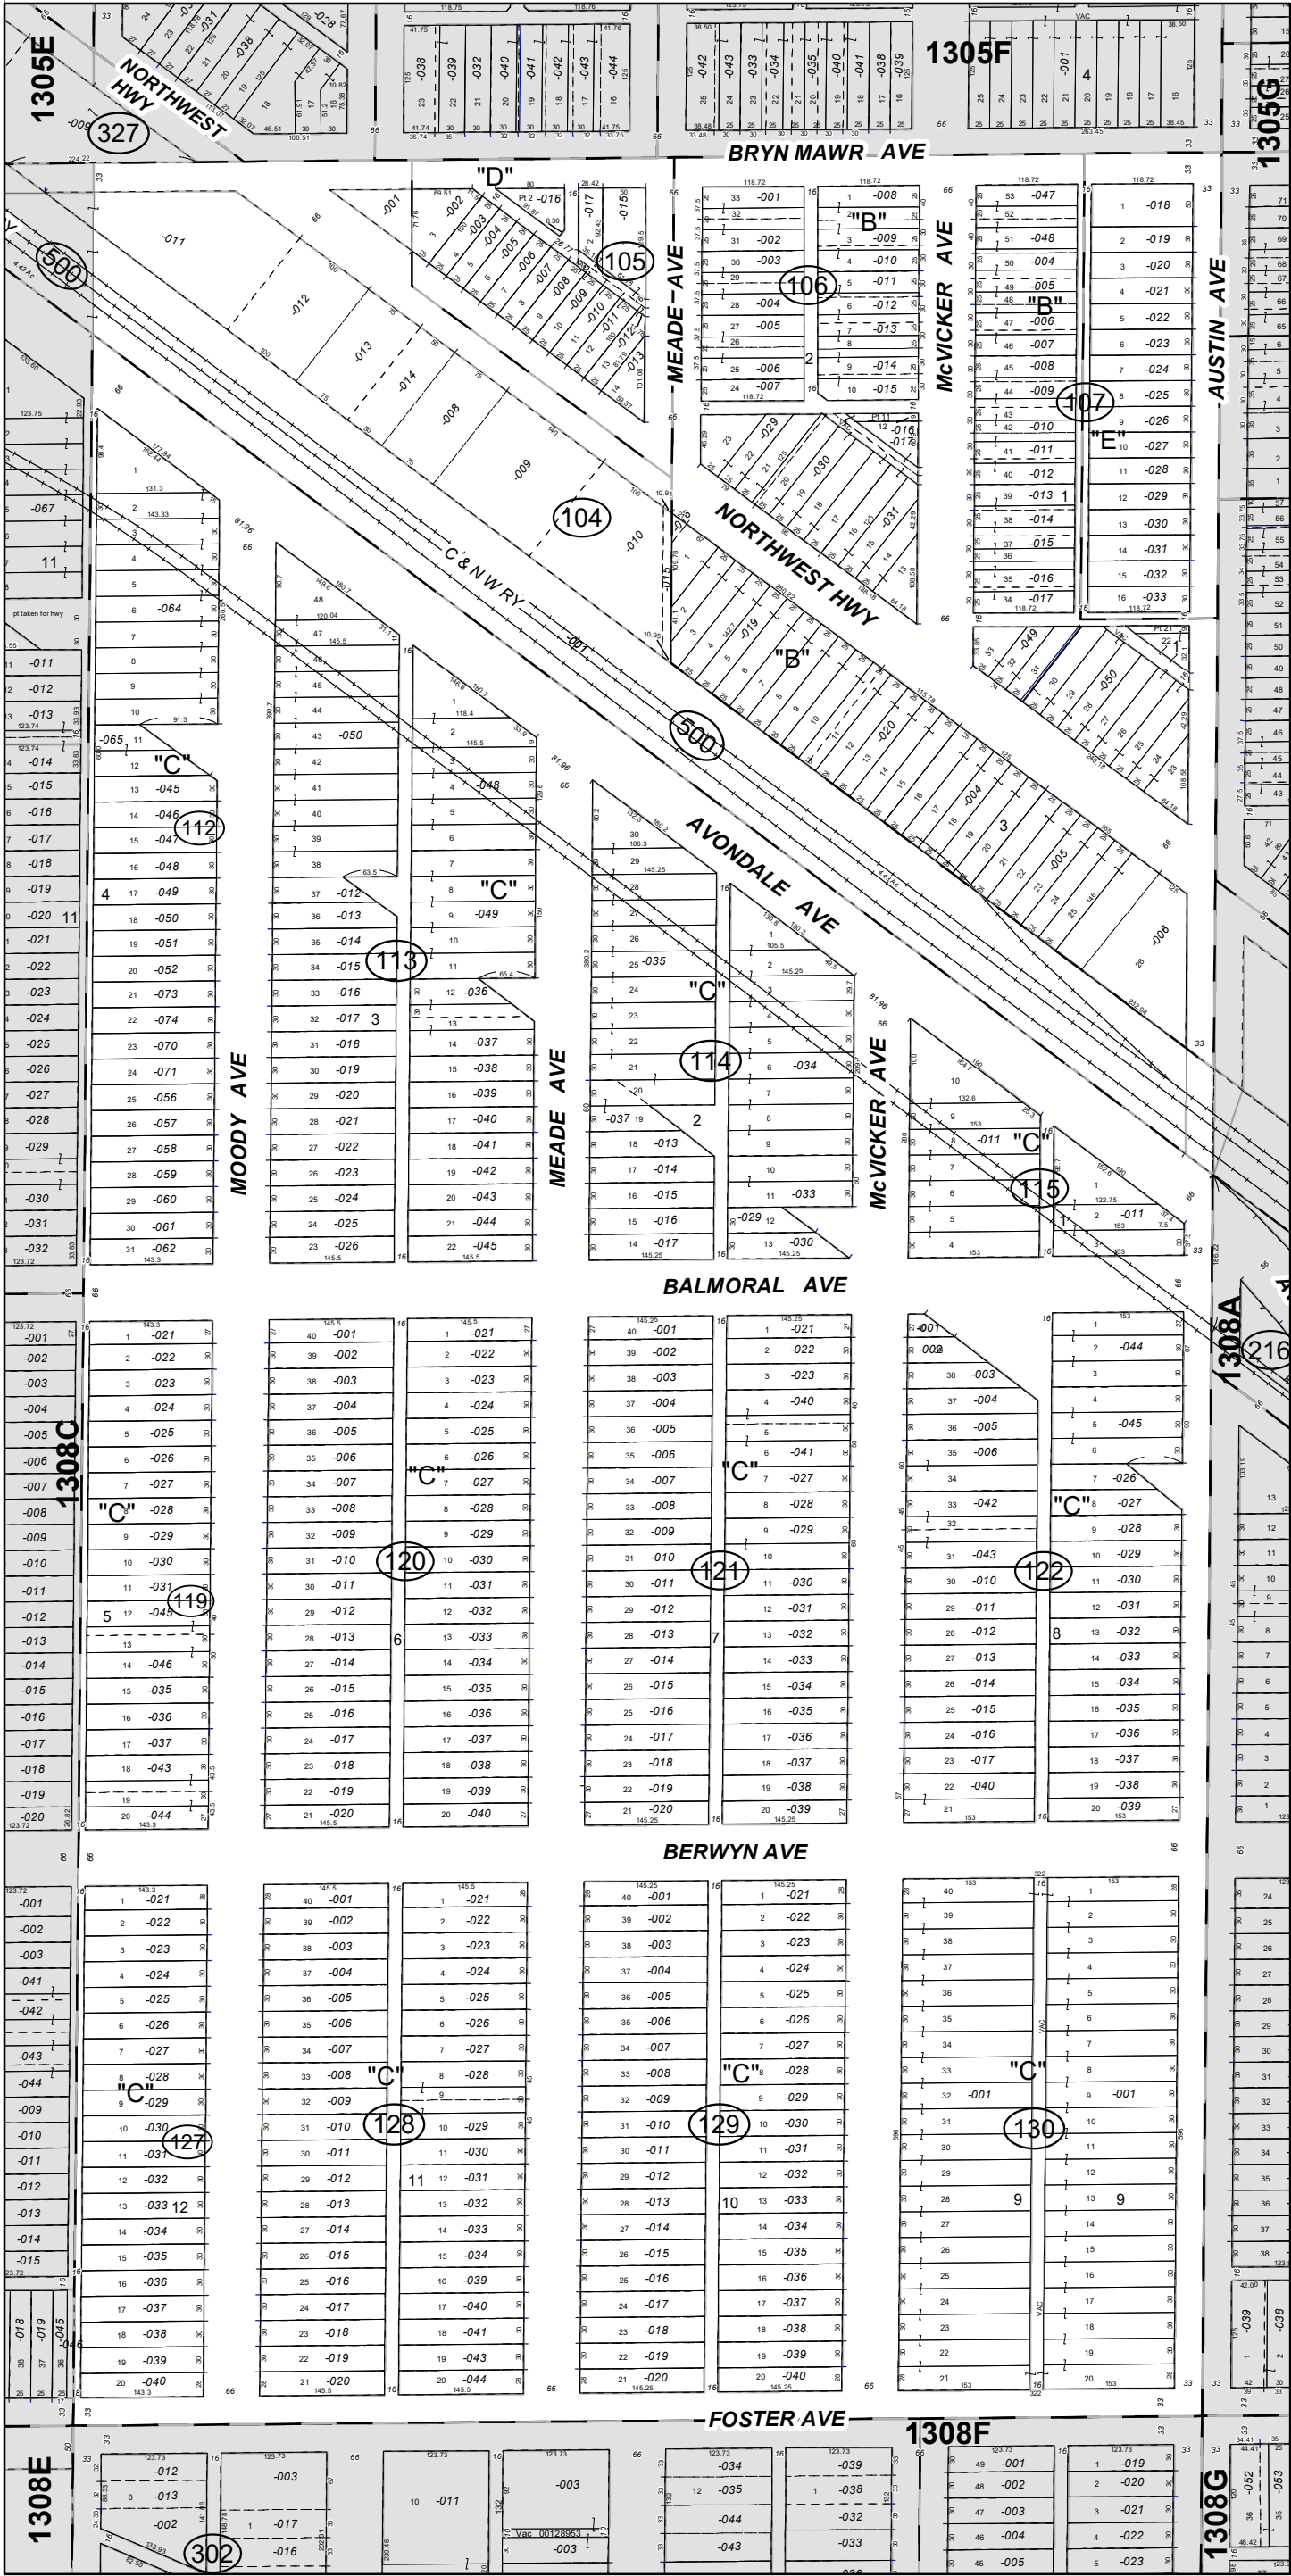

"A"

HOWELL'S SUB. of the E. 12 acs. N. of the R/W of the C. N.W. Ry. of the N.W. 1/4 of Sec. 8-40-13.

Rec. 01/26/1891 Doc. 1409271

"B"

SUB. of Blks. 1 & 2 of Howell's Sub. (see "A").

Rec. 12/05/1894 Doc. 2143221

"C"

KINSEY'S FOREST GARDEN, a sub. of that part South of the Chicago & Northwestern Ry. Co.'s Right of Way, of the E.1/2 of the N.W.1/4 of Sec. 8-40-13.

Rec. 04/18/1914 Doc. 5398739

"D"

ELMORE'S ADD. TO ARDMORE MANOR, a sub. in the E.1/2 of the N.W.1/4 of Sec. 8 -40-13.

Rec. 02/27/1924 Doc. 8297592

"E"

SNELLING & HOYDEN'S SUB. of Lots 1 to 20 inclusive in Blk. 1 in Sub. of Blks. 1 & 2 of Howell's Sub. (see "A").

Rec. 04/30/1929 Doc. 10555926